100E 120E 160N 140E 140N

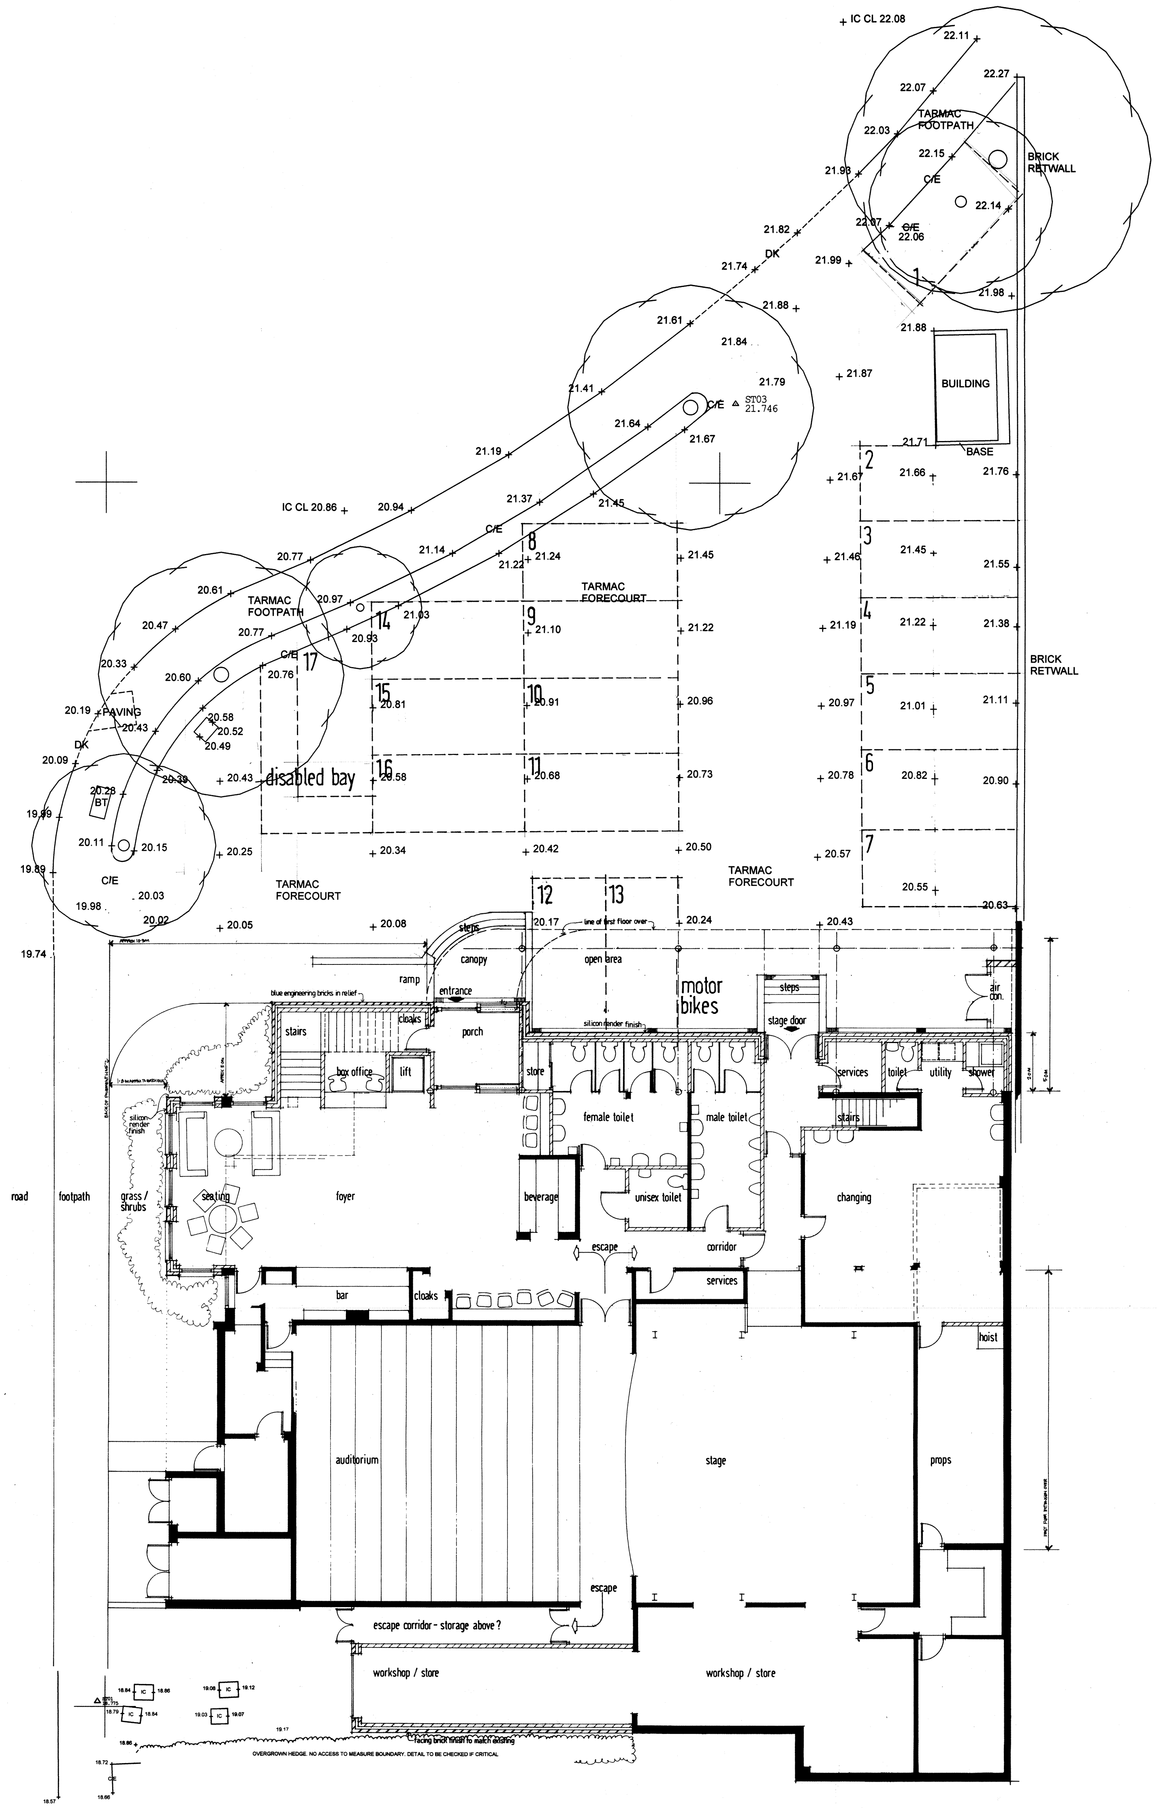

PROPOSED SITE PLAN 1/100

• Philip Gidley ~ Architect •
Architects Registration N° 0541961F
Company Registration N°6246245
26 Woodside Way Solihull West Midlands B91 1HB
Telephone 0121 704 0471
Dwg N° 1517 / 10
A1 EMail address ~ philipgidley@talktalk.net

● PROPOSED WORKS TO THE TALISMAN THEATRE KENILWORTH ●